

**Work Order ID 156493**

Friday, January 27, 2017 1:24:41 PM

**\*156493\***

Page 1

Item ID: D4462-3

Accept

**\*N900040100\***

Setup Start

**\*NS1\***

Revision ID:

Stop

**\*NS2\***

Item Name: Baffle

Start Date: 2/10/2017 Start Qty: 2.00

**\*2\***

Cust Item ID:

Required Date: 2/15/2017 Req'd Qty: 2.00

**\*2\***

Customer:

Reference:

Approvals:

Process Plan:

DAS

21

Date:

FEB 02 2017

Tooling:

Date:

Run Start

**\*NR1\***

QC:

9-89

Date:

SPC (Y/N):

Date:

Stop

**\*NR2\***Sequence ID/  
Work Center IDOperation  
DescriptionSet Up/  
Run Hours

Tool ID

Tool #

Plan  
CodeAccept  
QtyReject  
QtyReject  
NumberInsp.  
Stamp

Draw Nbr

Revision Nbr

D4462

E

100

0.00

**\*100\***

Waterjet

Memo

0.09

FLOW CNC Waterjet

Cut as per dwg

Prog rev: EDwg rev: E

2

DAS  
46  
9-89

17/03/05

110

0.00

**\*110\***

QC

Memo

0.00

Quality Control

QC2- Inspect parts off machine FAI/FAIB

2

DAS  
46  
9-89

17/03/05

120

0.00

**\*120\***

QC

Memo

0.01

Quality Control

QC8- Inspect parts - second check

2

DAS  
38  
9-89

MAR 06 2017

DQA: \_\_\_\_\_ Date: \_\_\_\_\_



## WORK ORDER NON-CONFORMANCE / UPDATE

QA Closed: \_\_\_\_\_ Date: \_\_\_\_\_

Work Order update only ☐

| |
|---|
| Work Order: _____<br><br>Part No. _____<br><br>NCR No. _____ |                                             | <b>DISPOSITION</b><br><br>Rework <input type="checkbox"/><br>Scrap <input type="checkbox"/><br>Use-as-is <input type="checkbox"/><br>Suspected Unapproved <input type="checkbox"/> |                                           | <b>AGAINST DEPARTMENT/PROCESS</b><br><br><div style="display: flex; justify-content: space-between;"> <div>           Skid-tube <input type="checkbox"/><br/>           Machining <input type="checkbox"/><br/>           Thermoforming <input type="checkbox"/><br/>           Large Fab <input type="checkbox"/> </div> <div>           Cross tube <input type="checkbox"/><br/>           Small Fab <input type="checkbox"/><br/>           Finishing <input type="checkbox"/><br/>           Composite <input type="checkbox"/> </div> <div>           Water Jet <input type="checkbox"/><br/>           Prod. Eng. Coord. <input type="checkbox"/><br/>           Rec/Store/Packaging <input type="checkbox"/><br/>           Supplier <input type="checkbox"/> </div> <div>           Engineering <input type="checkbox"/><br/>           Quality <input type="checkbox"/><br/>           Other <input type="checkbox"/> </div> </div> | |
| Date :                                                       |                                             | Step #:   |                                           | QTY Effective :   |                                           |                                 | MRB (QSI042) Approval             | |
| Description Work Order Deviation                             |                                             |   |                                           | Disposition   |                                           |                                 |                                   | Completed By                                 | |
|                                                              |                                             |   |                                           |   |                                           |                                 |                                   | Lead hand / Supervisor Approval Verification | |
|                                                              |                                             |   |                                           |   |                                           |                                 |                                   | QC / QA Coordinator Approval                 | |
| |
| Root Cause                                                   |                                             | FAULT CATEGORY   | |
| Environment <input type="checkbox"/>                         | No Re-verification <input type="checkbox"/> | Pressure/Forced <input type="checkbox"/>   | Temperature/Cure <input type="checkbox"/> | Power Loss/Surge <input type="checkbox"/>   | Positioned Wrong <input type="checkbox"/> | Design <input type="checkbox"/> | Operator <input type="checkbox"/> | Bending <input type="checkbox"/>             | Set-up <input type="checkbox"/> | Folio/Program <input type="checkbox"/> | Outside Dimensions <input type="checkbox"/> | Doc/Data <input type="checkbox"/> | Offset/Setup <input type="checkbox"/> | Centre Not Concentric <input type="checkbox"/> | BOM/Route <input type="checkbox"/> | Grain <input type="checkbox"/> | Over/Under tolerance <input type="checkbox"/> | Equip/Tooling <input type="checkbox"/> | Supplier <input type="checkbox"/> | Cracks <input type="checkbox"/> | Broken/Damage/Defect <input type="checkbox"/> | Weld <input type="checkbox"/> | Part Incorrect <input type="checkbox"/> | Handling/Pre <input type="checkbox"/> | Training <input type="checkbox"/> | Crimp/Kink/Ripple/Wave <input type="checkbox"/> | Inspection Incomplete/Unqualified <input type="checkbox"/> | Wrong Stock Pulled <input type="checkbox"/> | Part Lost/Missing <input type="checkbox"/> | Material <input type="checkbox"/> | Use for Testing <input type="checkbox"/> | Cuffs <input type="checkbox"/> | Contamination <input type="checkbox"/> | Out of Sequence <input type="checkbox"/> | Part Moved <input type="checkbox"/> | Internal Transport <input type="checkbox"/> | Poor Information <input type="checkbox"/> | Crushing <input type="checkbox"/> | Countersink <input type="checkbox"/> | Off-set <input type="checkbox"/> | Drawing <input type="checkbox"/> | Tribal Knowledge <input type="checkbox"/> | Rushing <input type="checkbox"/> | Heat Treat <input type="checkbox"/> | Cut Too Short <input type="checkbox"/> | Mislabeled <input type="checkbox"/> | Finish <input type="checkbox"/> | LOA <input type="checkbox"/> | Product Improvement <input type="checkbox"/> | Wave/Twist in Tube <input type="checkbox"/> | Instructions Incomplete/Unclear <input type="checkbox"/> | Fit/Function <input type="checkbox"/> | Misread <input type="checkbox"/> | Substation <input type="checkbox"/> | Process Improvement <input type="checkbox"/> | Marks/Chatter <input type="checkbox"/> | Drill Holes <input type="checkbox"/> | Misaligned/off center <input type="checkbox"/> | Turning Sequence <input type="checkbox"/> | Past Expiry Date <input type="checkbox"/> | Manufacturing Process <input type="checkbox"/> | OTHER : _____ |  |  |  |
| Misidentified <input type="checkbox"/>                       | Past Due <input type="checkbox"/>           | |

**Work Order ID 156493**

Friday, January 27, 2017 1:24:41 PM

**\*156493\***

Page 2

Item ID: D4462-3

Accept

**\*N900040100\***

Setup Start

**\*NS1\***

Revision ID:

Stop

**\*NS2\***

Item Name: Baffle

Start Date: 2/10/2017 Start Qty: 2.00

**\*2\***

Cust Item ID:

Required Date: 2/15/2017 Req'd Qty: 2.00

**\*2\***

Customer:

Reference:

Approvals:

Process Plan: \_\_\_\_\_

Date: \_\_\_\_\_

Tooling: \_\_\_\_\_

Date: \_\_\_\_\_

Run Start

**\*NR1\***

QC: \_\_\_\_\_

Date: \_\_\_\_\_

SPC (Y/N): \_\_\_\_\_

Date: \_\_\_\_\_

Stop

**\*NR2\***Sequence ID/  
Work Center IDOperation  
DescriptionSet Up/  
Run Hours

Tool ID

Tool #

Plan  
CodeAccept  
QtyReject  
QtyReject  
NumberInsp.  
Stamp

130

Bend as per dwg

0.00

**\*130\***

Brake NC

Memo

0.03

Brake NC

FLANGE HOLES AS PER DWG

DAS  
30  
9-89

(2)

MAR 08 2017

140

QC6- Inspect dimensions to drawing

0.00

**\*140\***

QC

Memo

0.00

Quality Control

Z

DAS  
30  
9-89

MAR 08 2017

150

Chemical Conversion Coat per QSI005 4.1

0.00

**\*150\***

HandFinish

Memo

0.09

Hand Finishing

2

A2  
17-3-8



DQA: \_\_\_\_\_ Date: \_\_\_\_\_



## WORK ORDER NON-CONFORMANCE / UPDATE

QA Closed: \_\_\_\_\_ Date: \_\_\_\_\_

Work Order update only ☐

|                                                              |  |   |  |   |  |  |   |  |  |
|--------------------------------------------------------------|--|---|--|---|--|--|---|--|--|
| Work Order: _____<br><br>Part No. _____<br><br>NCR No. _____ |  | <b>DISPOSITION</b><br><br>Rework <input type="checkbox"/><br>Scrap <input type="checkbox"/><br>Use-as-is <input type="checkbox"/><br>Suspected Unapproved <input type="checkbox"/> |  | <b>AGAINST DEPARTMENT/PROCESS</b><br><br><div style="display: flex; justify-content: space-between;"> <div>           Skid-tube <input type="checkbox"/><br/>           Machining <input type="checkbox"/><br/>           Thermoforming <input type="checkbox"/><br/>           Large Fab <input type="checkbox"/> </div> <div>           Cross tube <input type="checkbox"/><br/>           Small Fab <input type="checkbox"/><br/>           Finishing <input type="checkbox"/><br/>           Composite <input type="checkbox"/> </div> <div>           Water Jet <input type="checkbox"/><br/>           Prod. Eng. Coord. <input type="checkbox"/><br/>           Rec/Store/Packaging <input type="checkbox"/><br/>           Supplier <input type="checkbox"/> </div> <div>           Engineering <input type="checkbox"/><br/>           Quality <input type="checkbox"/><br/>           Other <input type="checkbox"/> </div> </div> |  |  |   |  |  |
| Date :                                                       |  | Step #:   |  | QTY Effective :   |  |  | <b>MRB (QSI042) Approval</b><br><br>Completed By _____<br><br>Lead hand / Supervisor Approval Verification _____<br><br>QC / QA Coordinator Approval _____ |  |  |
| Description Work Order Deviation                             |  |   |  | Disposition   |  |  |   |  |  |
|                                                              |  |   |  |   |  |  |   |  |  |

| Root Cause                                  |                          |                       | FAULT CATEGORY           |                        |                          |                                   |                          |                       |                          |                      |
|---------------------------------------------|--------------------------|-----------------------|--------------------------|------------------------|--------------------------|-----------------------------------|--------------------------|-----------------------|--------------------------|----------------------|
| Environment <input type="checkbox"/>        | <input type="checkbox"/> | No Re-verification    | <input type="checkbox"/> | Pressure/Forced        | <input type="checkbox"/> | Temperature/Cure                  | <input type="checkbox"/> | Power Loss/Surge      | <input type="checkbox"/> | Positioned Wrong     |
| Design <input type="checkbox"/>             | <input type="checkbox"/> | Operator              | <input type="checkbox"/> | Bending                | <input type="checkbox"/> | Set-up                            | <input type="checkbox"/> | Folio/Program         | <input type="checkbox"/> | Outside Dimensions   |
| Doc/Data <input type="checkbox"/>           | <input type="checkbox"/> | Offset/Setup          | <input type="checkbox"/> | Centre Not Concentric  | <input type="checkbox"/> | BOM/Route                         | <input type="checkbox"/> | Grain                 | <input type="checkbox"/> | Over/Under tolerance |
| Equip/Tooling <input type="checkbox"/>      | <input type="checkbox"/> | Supplier              | <input type="checkbox"/> | Cracks                 | <input type="checkbox"/> | Broken/Damage/Defect              | <input type="checkbox"/> | Weld                  | <input type="checkbox"/> | Part Incorrect       |
| Handling/Pre <input type="checkbox"/>       | <input type="checkbox"/> | Training              | <input type="checkbox"/> | Crimp/Kink/Ripple/Wave | <input type="checkbox"/> | Inspection Incomplete/Unqualified | <input type="checkbox"/> | Wrong Stock Pulled    | <input type="checkbox"/> | Part Lost/Missing    |
| Material <input type="checkbox"/>           | <input type="checkbox"/> | Use for Testing       | <input type="checkbox"/> | Cuffs                  | <input type="checkbox"/> | Contamination                     | <input type="checkbox"/> | Out of Sequence       | <input type="checkbox"/> | Part Moved           |
| Internal Transport <input type="checkbox"/> | <input type="checkbox"/> | Poor Information      | <input type="checkbox"/> | Crushing               | <input type="checkbox"/> | Countersink                       | <input type="checkbox"/> | Off-set               | <input type="checkbox"/> | Drawing              |
| Tribal Knowledge <input type="checkbox"/>   | <input type="checkbox"/> | Rushing               | <input type="checkbox"/> | Heat Treat             | <input type="checkbox"/> | Cut Too Short                     | <input type="checkbox"/> | Mislabeled            | <input type="checkbox"/> | Finish               |
| LOA <input type="checkbox"/>                | <input type="checkbox"/> | Product Improvement   | <input type="checkbox"/> | Wave/Twist in Tube     | <input type="checkbox"/> | Instructions Incomplete/Unclear   | <input type="checkbox"/> | Fit/Function          | <input type="checkbox"/> | Misread              |
| Substation <input type="checkbox"/>         | <input type="checkbox"/> | Process Improvement   | <input type="checkbox"/> | Marks/Chatter          | <input type="checkbox"/> | Drill Holes                       | <input type="checkbox"/> | Misaligned/off center | <input type="checkbox"/> | Turning Sequence     |
| Past Expiry Date <input type="checkbox"/>   | <input type="checkbox"/> | Manufacturing Process | OTHER : _____            |                        |                          |                                   |                          |                       |                          |                      |
| Misidentified <input type="checkbox"/>      | <input type="checkbox"/> | Past Due              |                          |                        |                          |                                   |                          |                       |                          |                      |

**Work Order ID 156493****\*156493\***

Page 3

Friday, January 27, 2017 1:24:41 PM

Item ID: D4462-3

Accept

**\*N900040100\***

Setup Start

**\*NS1\***

Revision ID:

Stop

**\*NS2\***

Item Name: Baffle

Start Date: 2/10/2017 Start Qty: 2.00

**\*2\***

Cust Item ID:

Required Date: 2/15/2017 Req'd Qty: 2.00

**\*2\***

Customer:

Reference:

Approvals:

Process Plan: \_\_\_\_\_

Date: \_\_\_\_\_

Tooling: \_\_\_\_\_

Date: \_\_\_\_\_

Run Start

**\*NR1\***

QC: \_\_\_\_\_

Date: \_\_\_\_\_

SPC (Y/N): \_\_\_\_\_

Date: \_\_\_\_\_

Stop

**\*NR2\***Sequence ID/  
Work Center IDOperation  
DescriptionSet Up/  
Run Hours

Tool ID

Tool #

Plan  
CodeAccept  
QtyReject  
QtyReject  
NumberInsp.  
Stamp

160

QC7-Inspect Chemical Conversion Coat

0.00

**\*160\***

QC

Memo

0.00

Quality Control

2

DAS  
38  
9-89

MAR 09 2017

170

Identify as per dwg &amp; Stock Location: \_\_\_\_\_

0.00

**\*170\***

Packaging

Memo

0.00

Packaging

LOCATION: WA003

2

MAR 10 2017

DAS  
6  
9-89

180

QC21- Final Inspection - Work Order Release

0.00

**\*180\***

QC

Memo

0.03

Quality Control

17/3/13

DAS  
21  
9-89

MAR 10 2017

DQA: \_\_\_\_\_ Date: \_\_\_\_\_



## WORK ORDER NON-CONFORMANCE / UPDATE

QA Closed: \_\_\_\_\_ Date: \_\_\_\_\_

Work Order update only ☐

|   |   |   |   |   |   |                                  |                       |                                              |  |
|---|---|---|---|---|---|----------------------------------|-----------------------|----------------------------------------------|--|
| Work Order: _____<br><br>Part No. _____<br><br>NCR No. _____   |   | <b>DISPOSITION</b><br><br>Rework <input type="checkbox"/><br>Scrap <input type="checkbox"/><br>Use-as-is <input type="checkbox"/><br>Suspected Unapproved <input type="checkbox"/>   |   | <b>AGAINST DEPARTMENT/PROCESS</b><br><br><div style="display: flex; justify-content: space-between;"> <div>           Skid-tube <input type="checkbox"/><br/>           Machining <input type="checkbox"/><br/>           Thermoforming <input type="checkbox"/><br/>           Large Fab <input type="checkbox"/> </div> <div>           Cross tube <input type="checkbox"/><br/>           Small Fab <input type="checkbox"/><br/>           Finishing <input type="checkbox"/><br/>           Composite <input type="checkbox"/> </div> <div>           Water Jet <input type="checkbox"/><br/>           Prod. Eng. Coor. <input type="checkbox"/><br/>           Rec/Store/Packaging <input type="checkbox"/><br/>           Supplier <input type="checkbox"/> </div> <div>           Engineering <input type="checkbox"/><br/>           Quality <input type="checkbox"/><br/>           Other <input type="checkbox"/> </div> </div> |   |                                  |                       |                                              |  |
| Date :   |   | Step #:   |   | QTY Effective :   |   |                                  | MRB (QSI042) Approval |                                              |  |
| Description Work Order Deviation   |   |   |   | Disposition   |   |                                  |                       | Completed By                                 |  |
|   |   |   |   |   |   |                                  |                       | Lead hand / Supervisor Approval Verification |  |
|   |   |   |   |   |   |                                  |                       | QC / QA Coordinator Approval                 |  |
|   |   |   |   |   |   |                                  |                       |                                              |  |
| Root Cause   |   | FAULT CATEGORY   |   |   |   |                                  |                       |                                              |  |
| Environment <input type="checkbox"/><br>Design <input type="checkbox"/><br>Doc/Data <input type="checkbox"/><br>Equip/Tooling <input type="checkbox"/><br>Handling/Pre <input type="checkbox"/><br>Material <input type="checkbox"/><br>Internal Transport <input type="checkbox"/><br>Tribal Knowledge <input type="checkbox"/><br>LOA <input type="checkbox"/><br>Substation <input type="checkbox"/><br>Past Expiry Date <input type="checkbox"/><br>Misidentified <input type="checkbox"/> | No Re-verification <input type="checkbox"/><br>Operator <input type="checkbox"/><br>Offset/Setup <input type="checkbox"/><br>Supplier <input type="checkbox"/><br>Training <input type="checkbox"/><br>Use for Testing <input type="checkbox"/><br>Poor Information <input type="checkbox"/><br>Rushing <input type="checkbox"/><br>Product Improvement <input type="checkbox"/><br>Process Improvement <input type="checkbox"/><br>Manufacturing Process <input type="checkbox"/><br>Past Due <input type="checkbox"/> | Pressure/Forced <input type="checkbox"/><br>Bending <input type="checkbox"/><br>Centre Not Concentric <input type="checkbox"/><br>Cracks <input type="checkbox"/><br>Crimp/Kink/Ripple/Wave <input type="checkbox"/><br>Cuffs <input type="checkbox"/><br>Crushing <input type="checkbox"/><br>Heat Treat <input type="checkbox"/><br>Wave/Twist in Tube <input type="checkbox"/><br>Marks/Chatter <input type="checkbox"/> | Temperature/Cure <input type="checkbox"/><br>Set-up <input type="checkbox"/><br>BOM/Route <input type="checkbox"/><br>Broken/Damage/Defect <input type="checkbox"/><br>Inspection Incomplete/Unqualified <input type="checkbox"/><br>Contamination <input type="checkbox"/><br>Countersink <input type="checkbox"/><br>Cut Too Short <input type="checkbox"/><br>Instructions Incomplete/Unclear <input type="checkbox"/><br>Drill Holes <input type="checkbox"/> | Power Loss/Surge <input type="checkbox"/><br>Folio/Program <input type="checkbox"/><br>Grain <input type="checkbox"/><br>Weld <input type="checkbox"/><br>Wrong Stock Pulled <input type="checkbox"/><br>Out of Sequence <input type="checkbox"/><br>Off-set <input type="checkbox"/><br>Mislabeled <input type="checkbox"/><br>Fit/Function <input type="checkbox"/><br>Misaligned/off center <input type="checkbox"/>   | Positioned Wrong <input type="checkbox"/><br>Outside Dimensions <input type="checkbox"/><br>Over/Under tolerance <input type="checkbox"/><br>Part Incorrect <input type="checkbox"/><br>Part Lost/Missing <input type="checkbox"/><br>Part Moved <input type="checkbox"/><br>Drawing <input type="checkbox"/><br>Finish <input type="checkbox"/><br>Misread <input type="checkbox"/><br>Turning Sequence <input type="checkbox"/> | OTHER : <input type="checkbox"/> |                       |                                              |  |



# Picklist Print

Friday, January 27, 2017 1:24:41 PM

Page 1

Work Order ID: 156493

**\*156493\***

Parent Item: D4462-3

**\*D4462-3\***

Parent Item Name: Baffle

Start Date: 2/10/2017

Required Date: 2/15/2017

Start Qty: 2.00

Required Qty: 2.00

Comments: IPP REV:A 11.11.22 NEW ISSUE DD VERF:EC IPP REV:B  
13.10.28 DWG REV PD1 DD VERF:JLM IPP REV:C 14.06.13  
AS PER DWG REV.C DD VERF:JLM

| Component Item ID/<br>Item Name | Replacement<br>Item ID | Mfg/<br>Purch | Bin<br>Item | Primary<br>Location | Last<br>Location | Route<br>Seq ID | Unit of<br>Measure | Qty on<br>Hand | Qty per Kit | Total<br>Qty | Qty<br>Issued | Date<br>Issued    | Status   |
|---------------------------------|------------------------|---------------|-------------|---------------------|------------------|-----------------|--------------------|----------------|-------------|--------------|---------------|-------------------|----------|
| M6061T6S.063                    |                        | Purchased     | No          |                     |                  |                 | sf                 | 192.2100       |             | 5.473684     |               |                   |          |
| <b>*M6061T6S 063*</b>           |                        |               |             |                     |                  |                 |                    |                | <b>**</b>   |              |               | DAS<br>46<br>9-89 | 17/03/05 |
| 6061-T6 .063 Sheet              |                        |               |             |                     |                  |                 |                    |                |             |              |               |                   |          |

Location

Loc Qty

Loc Code

MAT021

192.21

M134604

102.6

M134830

5.11

M136251

84.5

**M136896**

**8**

DQA: \_\_\_\_\_ Date: \_\_\_\_\_



## WORK ORDER NON-CONFORMANCE / UPDATE

QA Closed: \_\_\_\_\_ Date: \_\_\_\_\_

Work Order update only ☐

|   |  |   |  |   |  |  |   |  |  |
|---|--|---|--|---|--|--|---|--|--|
| Work Order: _____<br><br>Part No. _____<br><br>NCR No. _____   |  | <b>DISPOSITION</b><br><br>Rework <input type="checkbox"/><br>Scrap <input type="checkbox"/><br>Use-as-is <input type="checkbox"/><br>Suspected Unapproved <input type="checkbox"/>   |  | <b>AGAINST DEPARTMENT/PROCESS</b><br><br><div style="display: flex; justify-content: space-between;"> <div>             Skid-tube <input type="checkbox"/><br/>             Machining <input type="checkbox"/><br/>             Thermoforming <input type="checkbox"/><br/>             Large Fab <input type="checkbox"/> </div> <div>             Cross tube <input type="checkbox"/><br/>             Small Fab <input type="checkbox"/><br/>             Finishing <input type="checkbox"/><br/>             Composite <input type="checkbox"/> </div> <div>             Water Jet <input type="checkbox"/><br/>             Prod. Eng. Coord. <input type="checkbox"/><br/>             Rec/Store/Packaging <input type="checkbox"/><br/>             Supplier <input type="checkbox"/> </div> <div>             Engineering <input type="checkbox"/><br/>             Quality <input type="checkbox"/><br/>             Other <input type="checkbox"/> </div> </div> |  |  |   |  |  |
| Date :   |  | Step #:   |  | QTY Effective :   |  |  | <b>MRB (QSI042) Approval</b><br><br><div style="border: 1px solid black; height: 100px; width: 100%;"></div> |  |  |
| Description Work Order Deviation   |  |   |  | Disposition   |  |  |   |  |  |
|   |  |   |  |   |  |  | Completed By                                                                                                 |  |  |
|   |  |   |  |   |  |  | Lead hand / Supervisor Approval Verification                                                                 |  |  |
|   |  |   |  |   |  |  | QC / QA Coordinator Approval                                                                                 |  |  |
| <b>Root Cause</b><br><div style="display: flex;"> <div style="flex: 1;">             Environment <input type="checkbox"/><br/>             Design <input type="checkbox"/><br/>             Doc/Data <input type="checkbox"/><br/>             Equip/Tooling <input type="checkbox"/><br/>             Handling/Pre <input type="checkbox"/><br/>             Material <input type="checkbox"/><br/>             Internal Transport <input type="checkbox"/><br/>             Tribal Knowledge <input type="checkbox"/><br/>             LOA <input type="checkbox"/><br/>             Substation <input type="checkbox"/><br/>             Past Expiry Date <input type="checkbox"/><br/>             Misidentified <input type="checkbox"/> </div> <div style="flex: 1;">             No Re-verification <input type="checkbox"/><br/>             Operator <input type="checkbox"/><br/>             Offset/Setup <input type="checkbox"/><br/>             Supplier <input type="checkbox"/><br/>             Training <input type="checkbox"/><br/>             Use for Testing <input type="checkbox"/><br/>             Poor Information <input type="checkbox"/><br/>             Rushing <input type="checkbox"/><br/>             Product Improvement <input type="checkbox"/><br/>             Process Improvement <input type="checkbox"/><br/>             Manufacturing Process <input type="checkbox"/><br/>             Past Due <input type="checkbox"/> </div> </div> |  | <b>FAULT CATEGORY</b><br><div style="display: flex;"> <div style="flex: 1;">             Pressure/Forced <input type="checkbox"/><br/>             Bending <input type="checkbox"/><br/>             Centre Not Concentric <input type="checkbox"/><br/>             Cracks <input type="checkbox"/><br/>             Crimp/Kink/Ripple/Wave <input type="checkbox"/><br/>             Cuffs <input type="checkbox"/><br/>             Crushing <input type="checkbox"/><br/>             Heat Treat <input type="checkbox"/><br/>             Wave/Twist in Tube <input type="checkbox"/><br/>             Marks/Chatter <input type="checkbox"/> </div> <div style="flex: 1;">             Temperature/Cure <input type="checkbox"/><br/>             Set-up <input type="checkbox"/><br/>             BOM/Route <input type="checkbox"/><br/>             Broken/Damage/Defect <input type="checkbox"/><br/>             Inspection Incomplete/Unqualified <input type="checkbox"/><br/>             Contamination <input type="checkbox"/><br/>             Countersink <input type="checkbox"/><br/>             Cut Too Short <input type="checkbox"/><br/>             Instructions Incomplete/Unclear <input type="checkbox"/><br/>             Drill Holes <input type="checkbox"/> </div> <div style="flex: 1;">             Power Loss/Surge <input type="checkbox"/><br/>             Folio/Program <input type="checkbox"/><br/>             Grain <input type="checkbox"/><br/>             Weld <input type="checkbox"/><br/>             Wrong Stock Pulled <input type="checkbox"/><br/>             Out of Sequence <input type="checkbox"/><br/>             Off-set <input type="checkbox"/><br/>             Misabeled <input type="checkbox"/><br/>             Fit/Function <input type="checkbox"/><br/>             Misaligned/off center <input type="checkbox"/> </div> <div style="flex: 1;">             Positioned Wrong <input type="checkbox"/><br/>             Outside Dimensions <input type="checkbox"/><br/>             Over/Under tolerance <input type="checkbox"/><br/>             Part Incorrect <input type="checkbox"/><br/>             Part Lost/Missing <input type="checkbox"/><br/>             Part Moved <input type="checkbox"/><br/>             Drawing <input type="checkbox"/><br/>             Finish <input type="checkbox"/><br/>             Misread <input type="checkbox"/><br/>             Turning Sequence <input type="checkbox"/> </div> </div> |  |   |  |  |   |  |  |
| OTHER : <input type="checkbox"/>   |  |   |  |   |  |  |   |  |  |




# INSPECTION SHEET

DAS  
46

**DAS**  
**38**  
**9-RO**

**Date:**

11 12

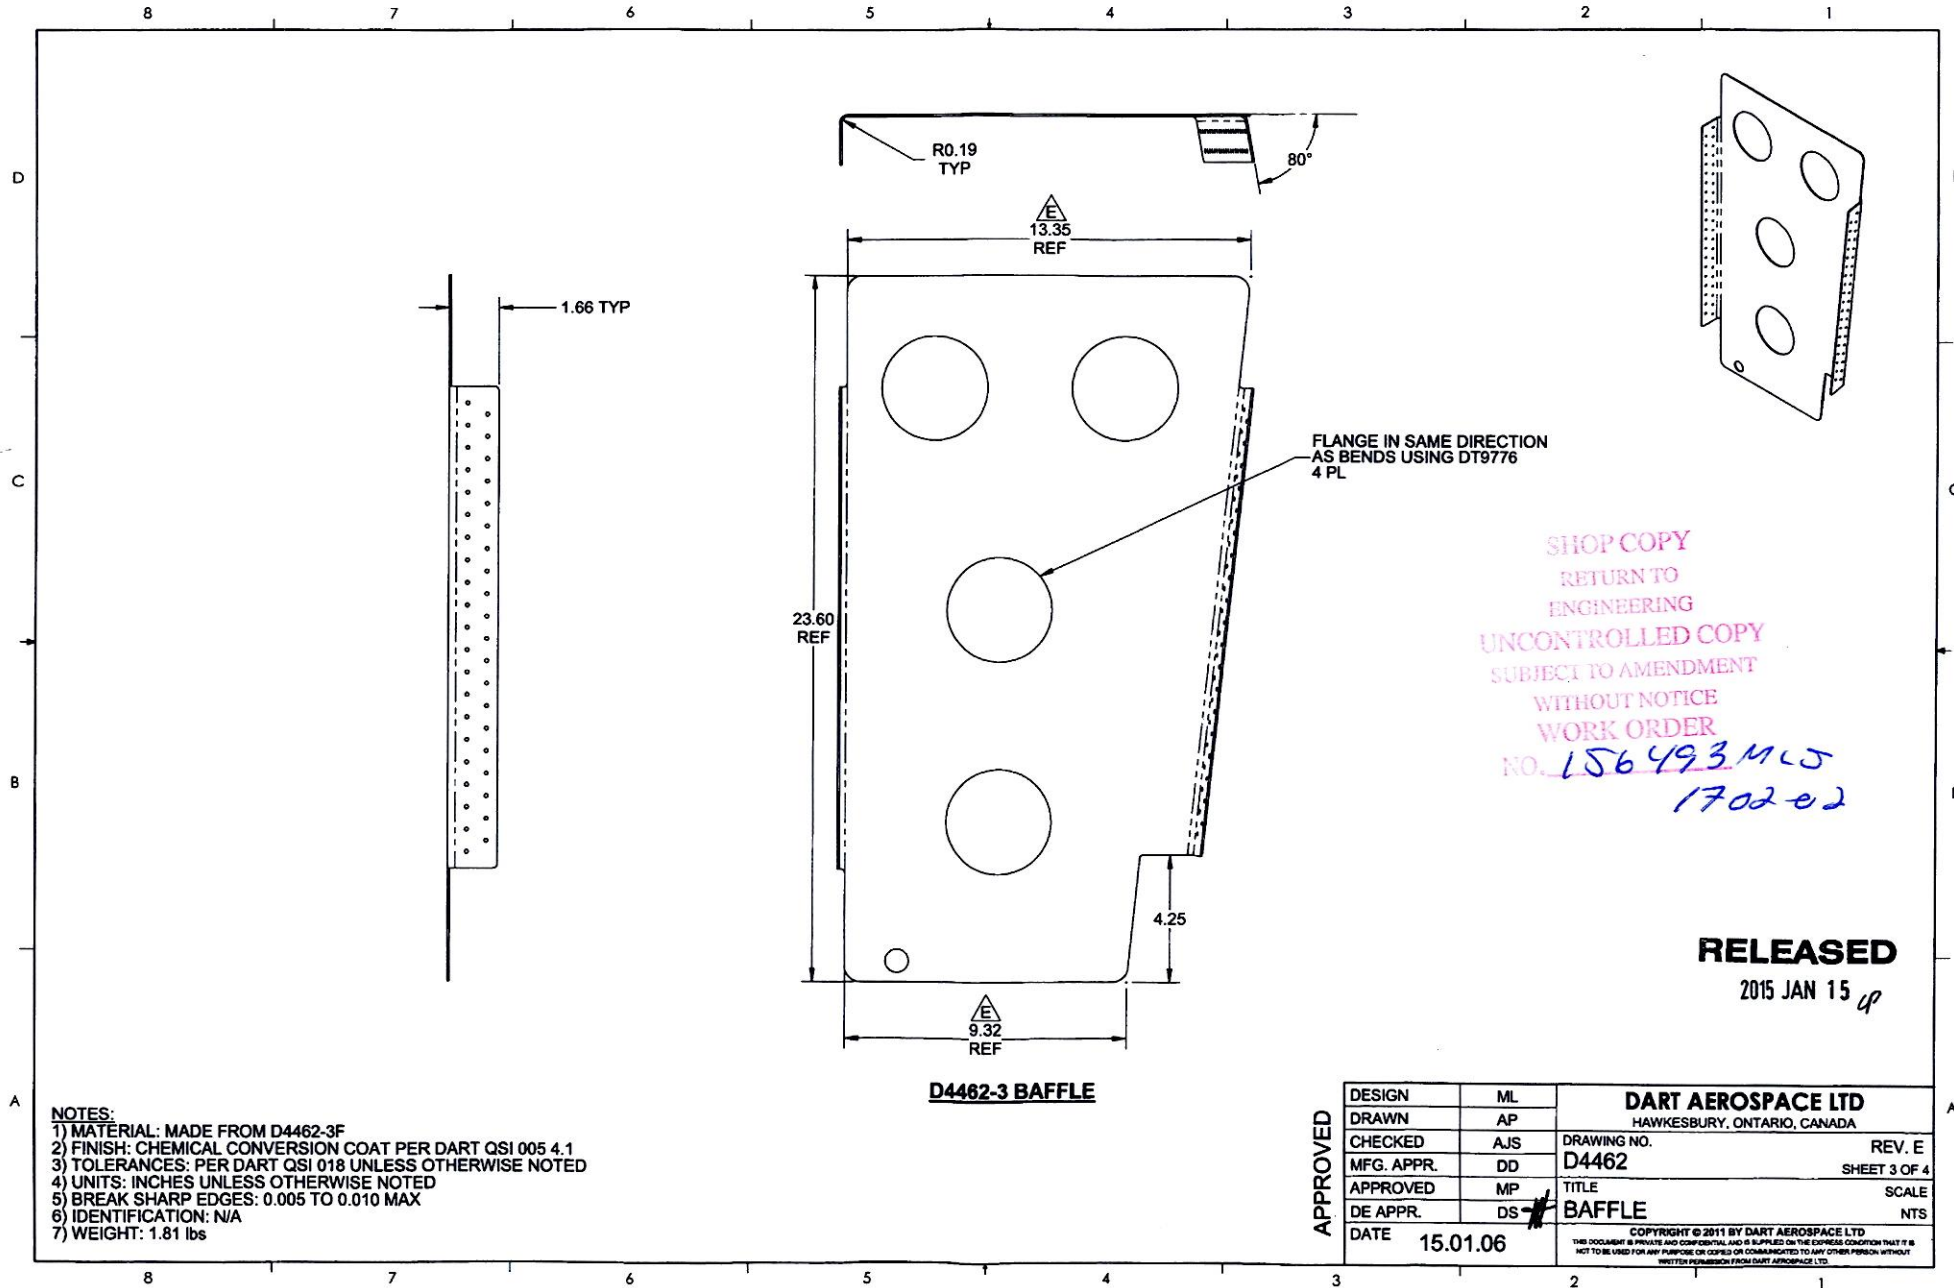

SHOP COPY  
RETURN TO  
ENGINEERING  
UNCONTROLLED COPY  
SUBJECT TO AMENDMENT  
WITHOUT NOTICE  
WORK ORDER  
NO. 156493 MJS  
1702-02


RELEASED  
2015 JAN 15 up

- NOTES:
- 1) MATERIAL: MADE FROM D4462-3F
  - 2) FINISH: CHEMICAL CONVERSION COAT PER DART QSI 005 4.1
  - 3) TOLERANCES: PER DART QSI 018 UNLESS OTHERWISE NOTED
  - 4) UNITS: INCHES UNLESS OTHERWISE NOTED
  - 5) BREAK SHARP EDGES: 0.005 TO 0.010 MAX
  - 6) IDENTIFICATION: N/A
  - 7) WEIGHT: 1.81 lbs

**D4462-3 BAFFLE**

APPROVED

|   |          |                                        |              |
|---|----------|----------------------------------------|--------------|
| DESIGN   | ML       | DART AEROSPACE LTD                     |              |
| DRAWN   | AP       | HAWKESBURY, ONTARIO, CANADA            |              |
| CHECKED   | AJS      | DRAWING NO.                            | REV. E       |
| MFG. APPR.   | DD       | D4462                                  | SHEET 3 OF 4 |
| APPROVED   | MP       | TITLE                                  | SCALE        |
| DE APPR.   | DS       | BAFFLE                                 | NTS          |
| DATE   | 15.01.06 | COPYRIGHT © 2011 BY DART AEROSPACE LTD |              |
| THIS DOCUMENT IS PRIVATE AND CONFIDENTIAL AND IS SUPPLIED ON THE EXPRESS UNDERSTANDING THAT IT IS NOT TO BE USED FOR ANY PURPOSE OR COPIED OR REPRODUCED IN ANY MANNER WITHOUT WRITTEN PERMISSION FROM DART AEROSPACE LTD. |          |                                        |              |

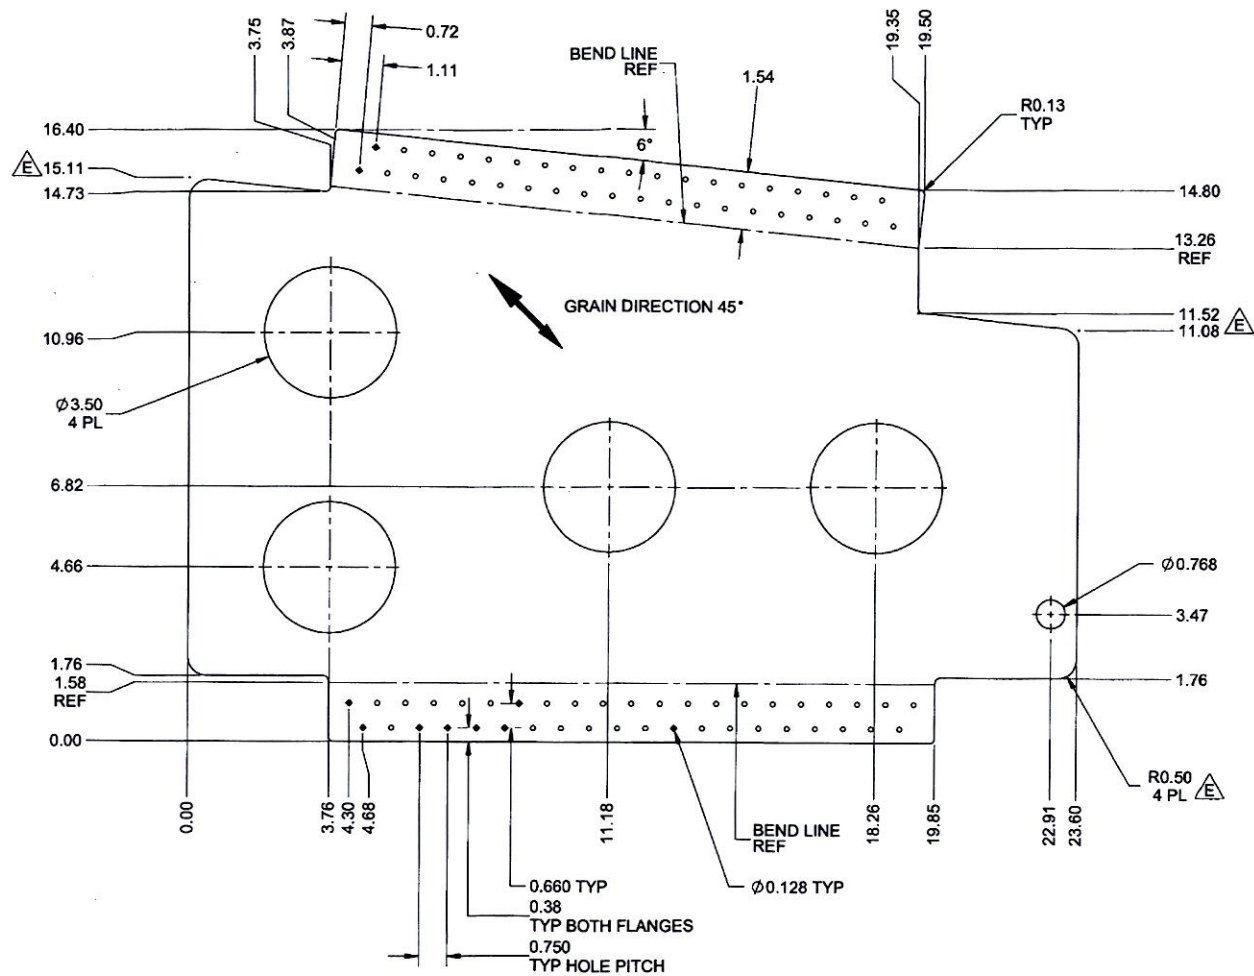

- NOTES:**
- 1) MATERIAL: 6061-T6 (OR 6061-T62) ALUMINUM SHEET, 0.063 THICK  
PER AMS-QQ-A-250/11 OR AMS 4025 OR AMS 4027 OR ASTM B209  
REF DART SPEC M6061T6S.063
  - 2) FINISH: N/A
  - 3) TOLERANCES: PER DART QSI 018 UNLESS OTHERWISE NOTED
  - 4) UNITS: INCHES UNLESS OTHERWISE NOTED
  - 5) BREAK SHARP EDGES: 0.005 TO 0.010 MAX
  - 6) IDENTIFICATION: N/A
  - 7) WEIGHT: 1.81 lbs
  - 8) ALL NON DIMENSIONED FEATURES PER DRAWING FILE "D4462-3F-E.DXF"

**D4462-3F FLAT PATTERN**

APPROVED

|            |          |
|------------|----------|
| DESIGN     | ML       |
| DRAWN      | AP       |
| CHECKED    | AJS      |
| MFG. APPR. | DD       |
| APPROVED   | MP       |
| DE APPR.   | DS       |
| DATE       | 15.01.06 |

|   |              |
|---|--------------|
| <b>DART AEROSPACE LTD</b><br>HAWKESBURY, ONTARIO, CANADA   |              |
| DRAWING NO.<br><b>D4462</b>   | REV. E       |
| TITLE<br><b>BAFFLE</b>   | SCALE<br>NTS |
| COPYRIGHT © 2011 BY DART AEROSPACE LTD<br>THIS DOCUMENT IS PRIVATE AND CONFIDENTIAL AND IS SUPPLIED ON THE EXPRESS CONDITION THAT IT IS<br>NOT TO BE USED FOR ANY PURPOSE OR COPIED OR COMMUNICATED TO ANY OTHER PERSON WITHOUT<br>WRITTEN PERMISSION FROM DART AEROSPACE LTD |              |

**RELEASED**  
2015 JAN 15 *qp*